

ELLIOT GOODGER MEMORIAL PARK

CONCEPT PLAN


MARCH 2024





LEGEND

- ✱ Entry point
- ↔ Vehicle access
- ↔ Pedestrian paths
- ⋯ Proposed fencing
- Parking

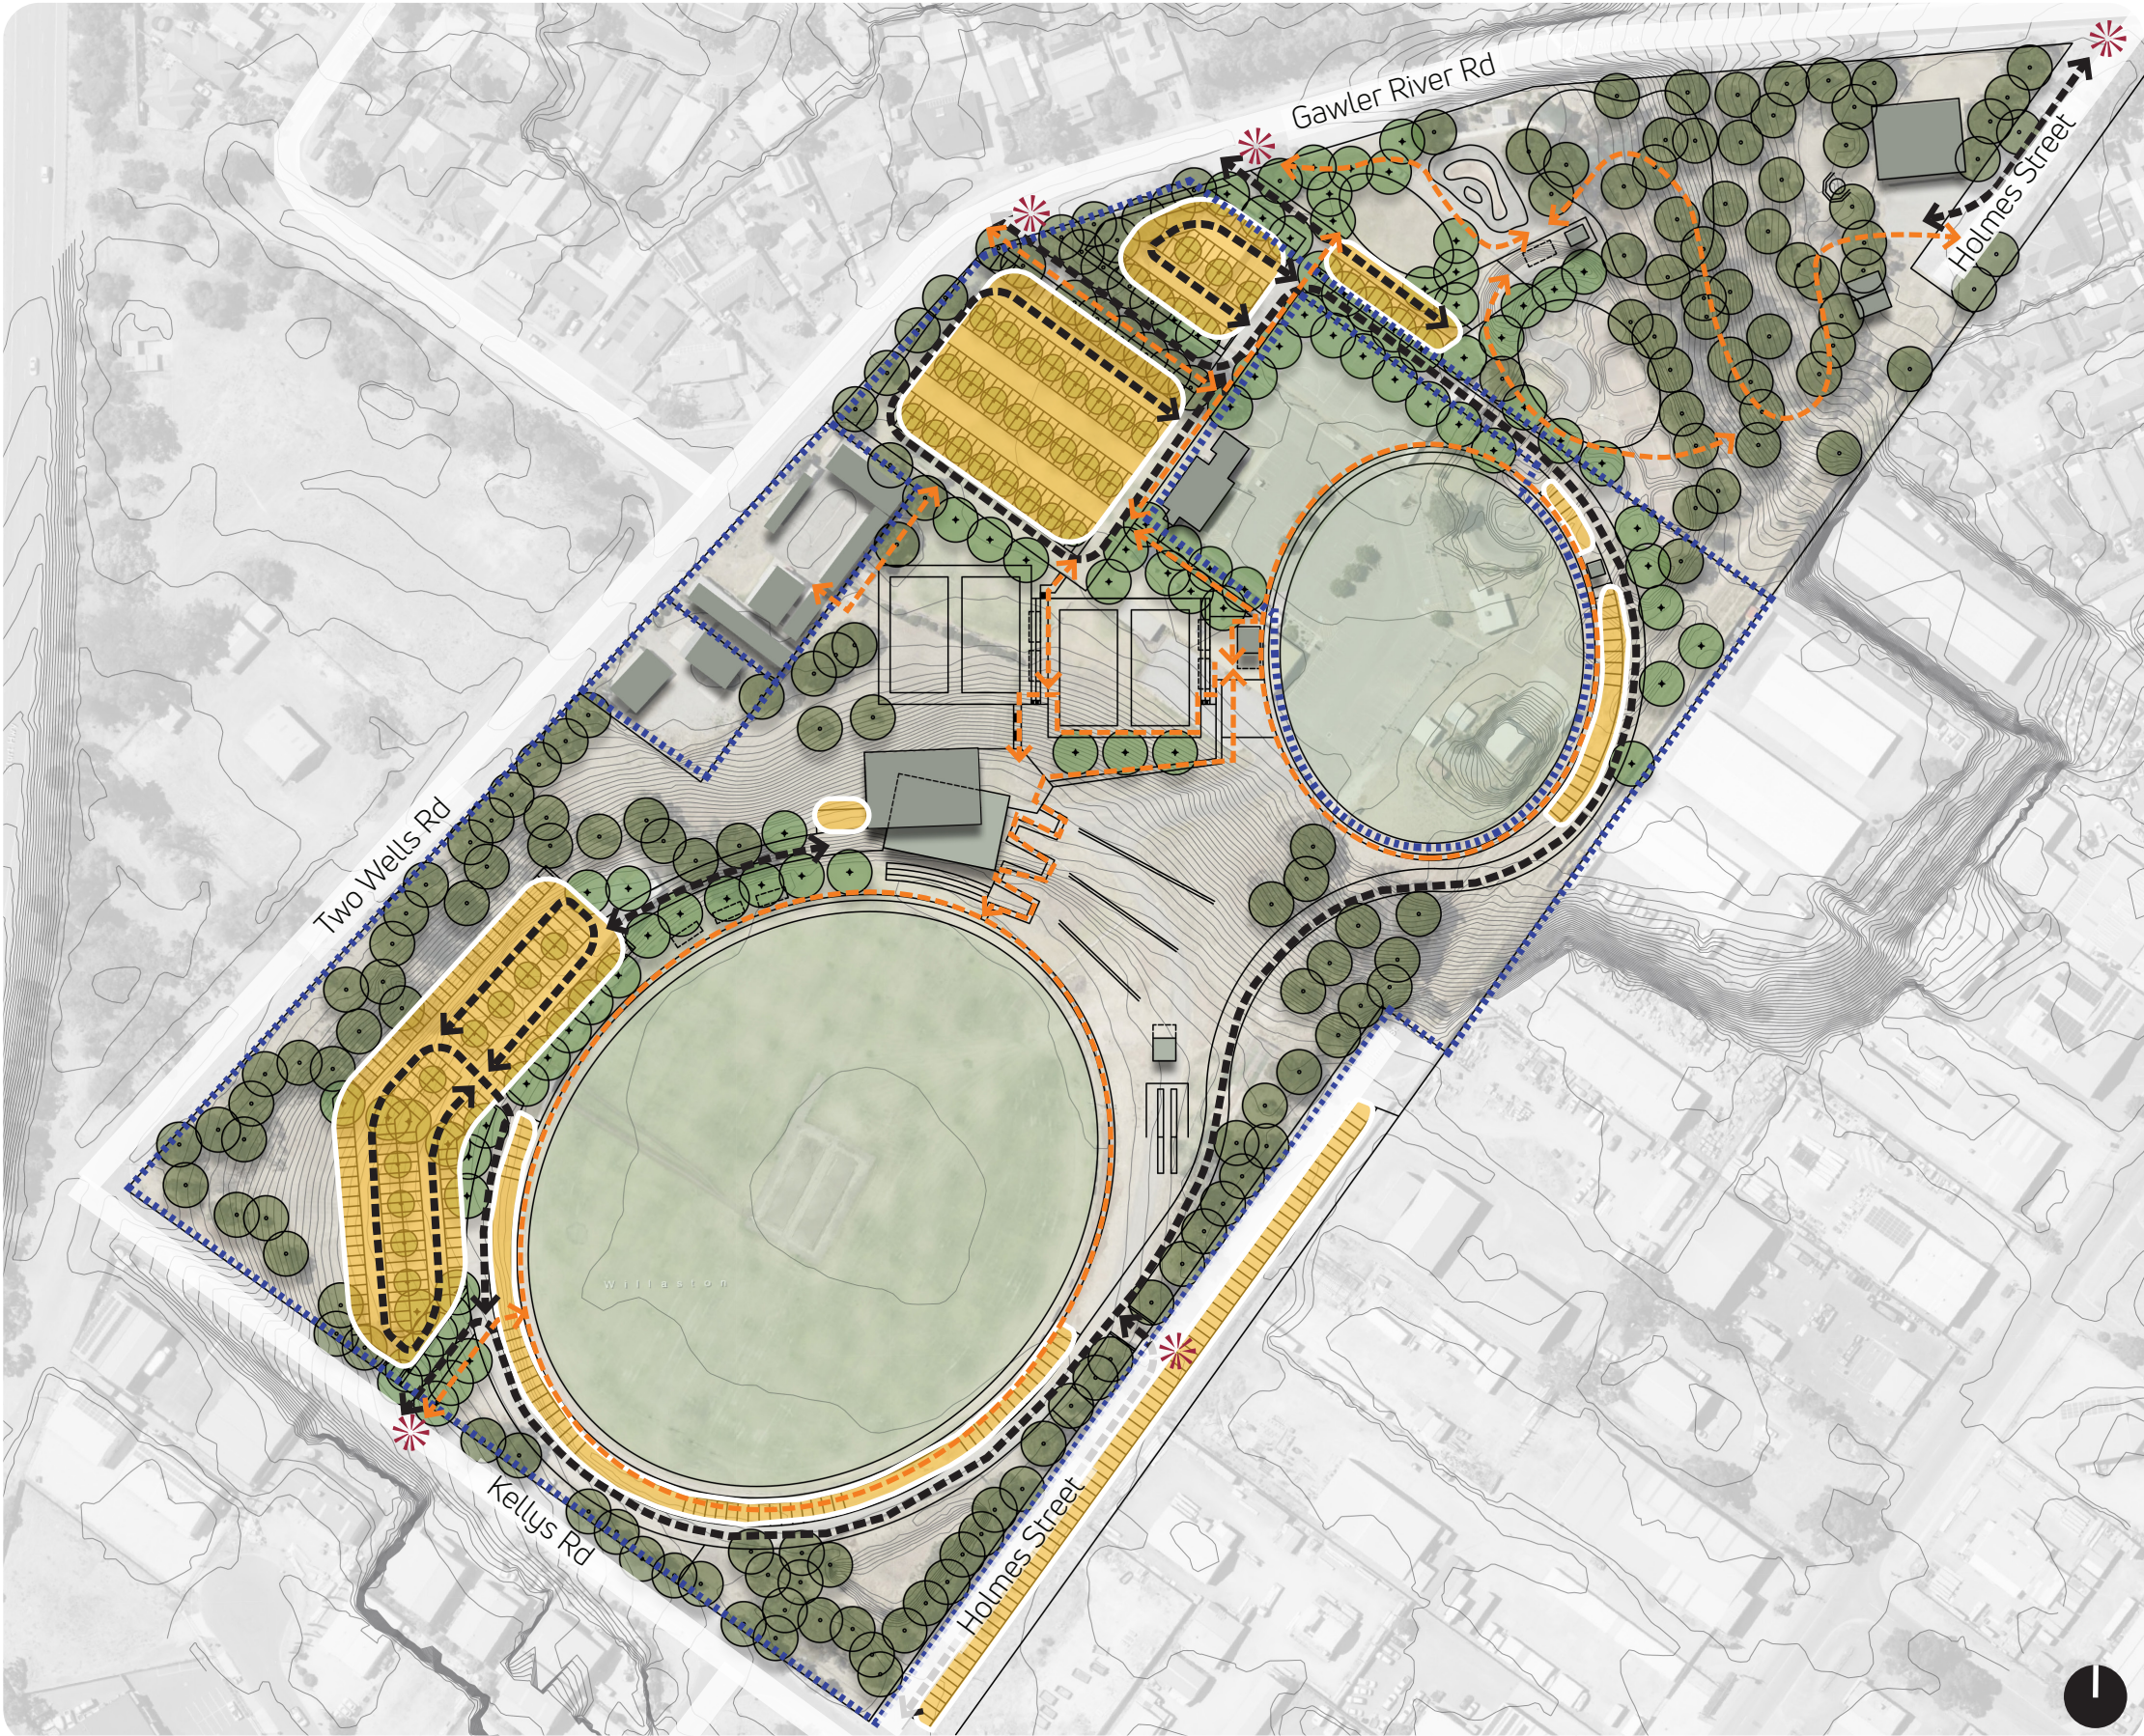




LEGEND



- Building / Shelter
- Irrigated grass
- Existing tree
- New tree
- Steep Embankment

Elliot Goodger Memorial Park - Concept Plan


- 1 Site entrance via Kellys Road
- 2 Internal road: forms a loop around the site edge connecting all the site entrances and parking areas.
- 3 Parking around oval : opportunity to park around the oval (grass or rubble surface).
- 4 Parking area: formal parking area divided into upper and lower level to reduce the amount of cut and fill required.
- 5 Pedestrian pathways
- 6 Senior oval with cricket pitch
- 7 Detention basin: retained in existing location.
- 8 Site entrance via Holmes Street
- 9 Informal parking : opportunity to park along eastern edge of Holmes Street.
- 10 Cricket nets north-south orientation
- 11 Storage shed, shelter and drink fountain
- 12 Grassed terraces: opportunity for spectator seating
- 13 Clubroom building: multi-level sports and community facilities including change rooms, toilets, canteen, kitchen and functions area, first aid
- 14 Terraced seating: opportunity for spectator seating
- 15 Service access and disability parking
- 16 Spectator shelters
- 17 Pedestrian ramps: 1:14 disability access compliant
- 18 Outdoor deck : on clubrooms upper level
- 19 Stairs to netball courts
- 20 Netball courts : compliant to Australian standards, with north-south orientation
- 21 Terraced seating and shelter : spectator seating and shade along edge of netball courts
- 22 Toilets /storage building and shelter : junior football and cricket equipment
- 23 Playground
- 24 Shared use turf for dog training, Australian Rules and cricket with training standard lighting
- 25 Storage building for dog club event equipment
- 26 Shared use turf: dog training and sports warm up with training standard lighting
- 27 Dog club building
- 28 Parking: parking area with two zones. Maintains existing entrance to ensure significant trees are retained.
- 29 Site entrance via Gawler River Road
- 30 Entrance to community recreation area: with car parking for community use
- 31 Toilets & BBQ shelter
- 32 Open grass area: ball kick around area
- 33 Adventure play area: opportunity to create a nature play area for community use
- 34 Existing pump track & playground
- 35 Existing Scout Hall building
- 36 Additional storage shed: storage of trailer / boat

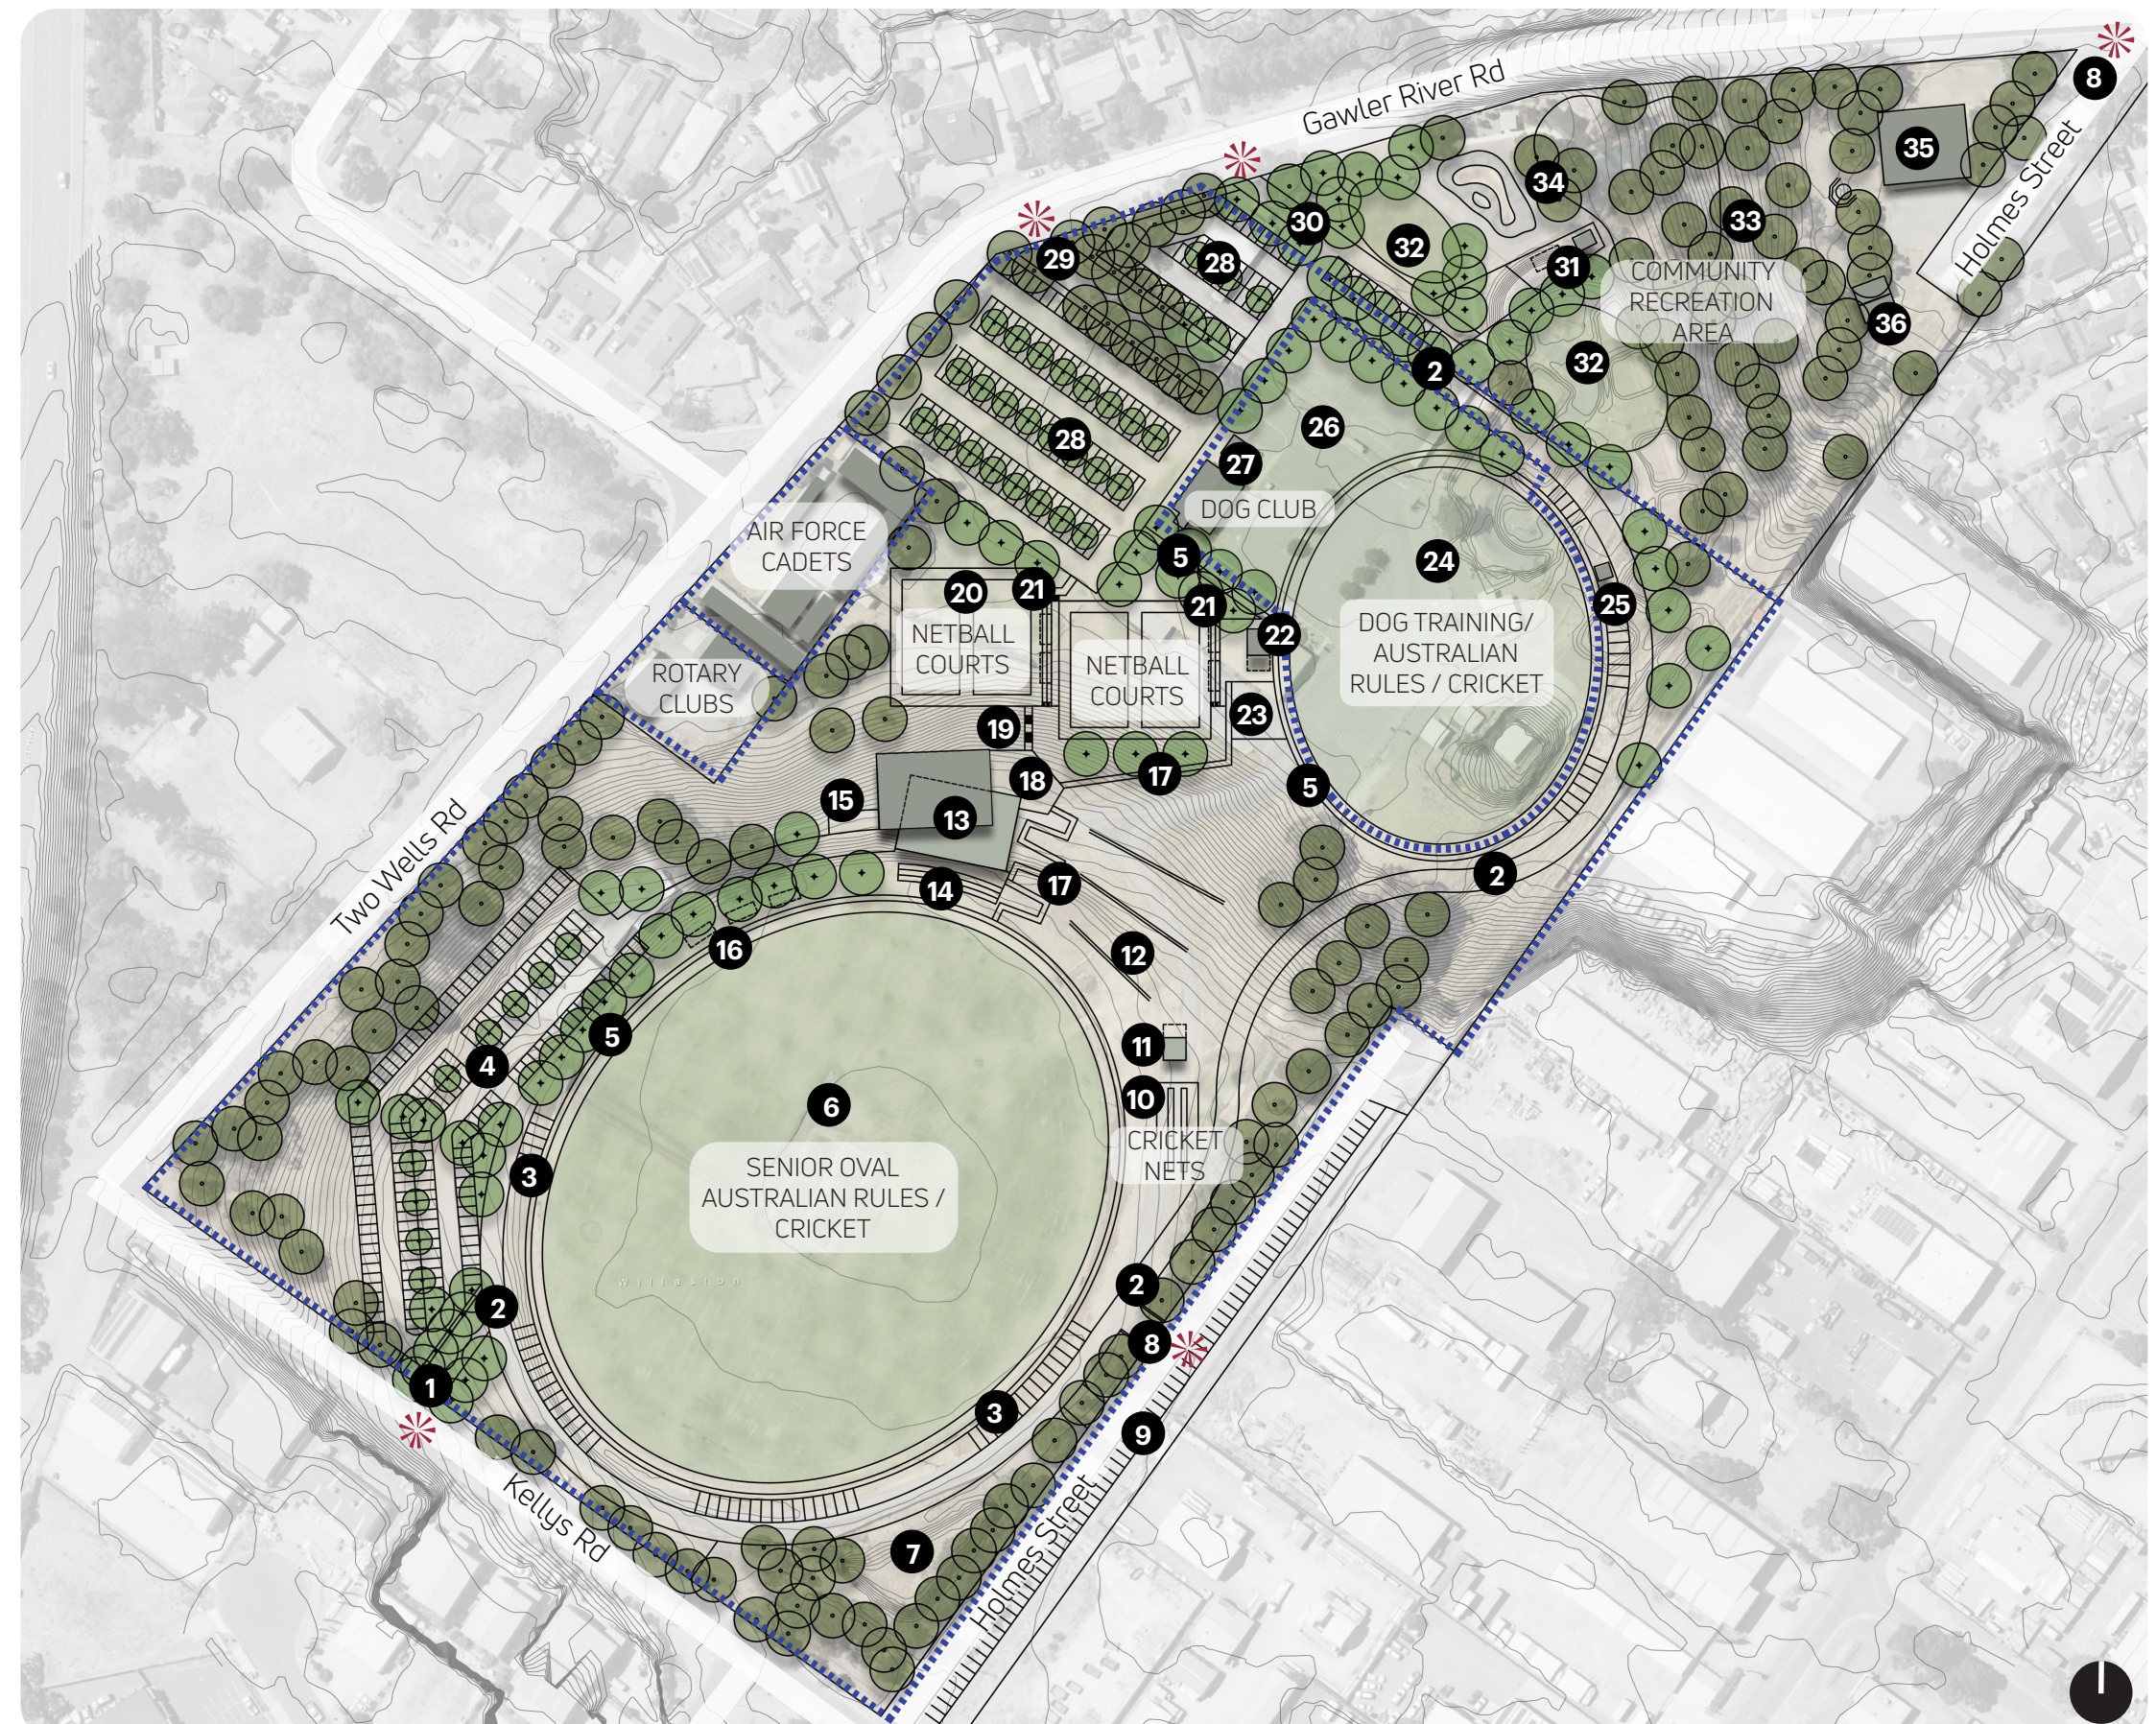

Indicative Sections

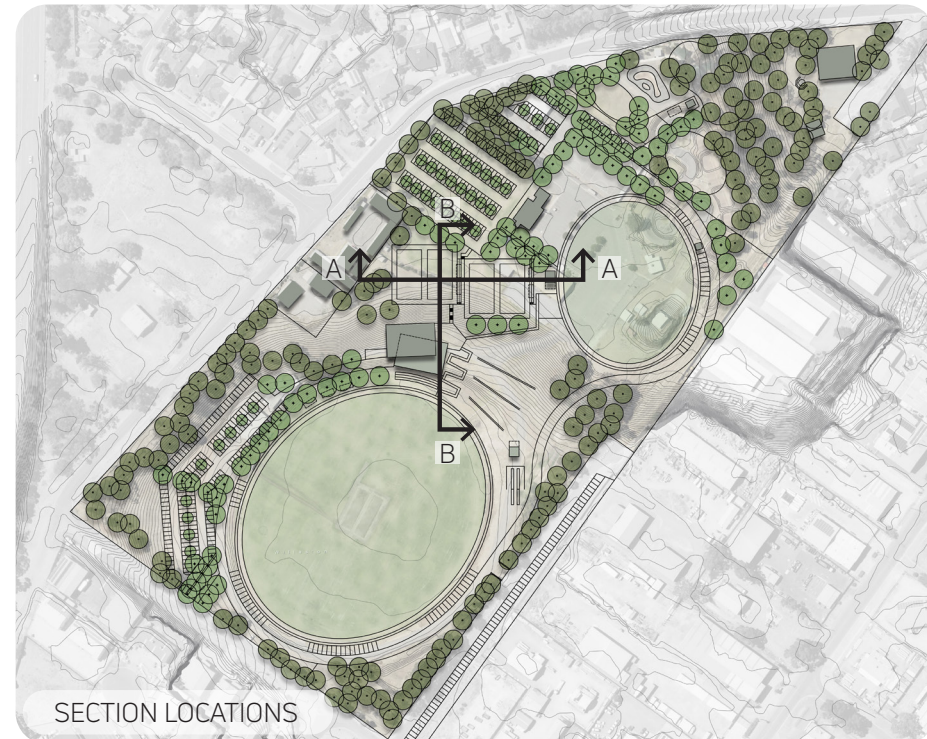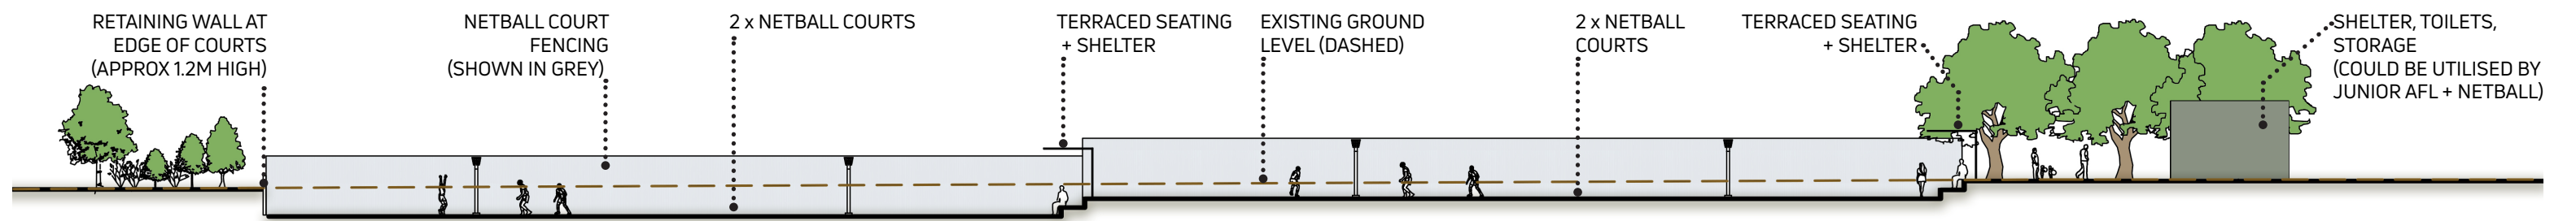

SECTION AA

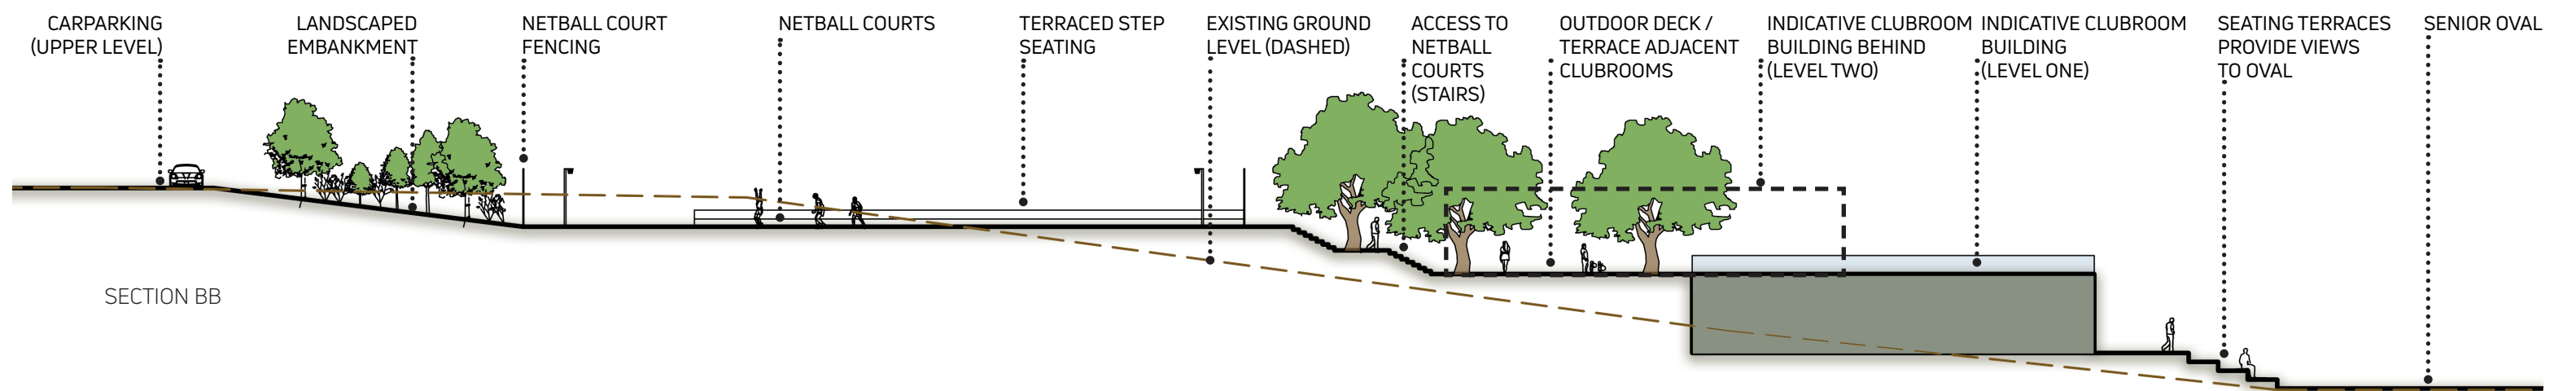

SECTION BB

ELLIOT GOODGER MEMORIAL PARK

THANK YOU FOR YOUR TIME & INPUT

