


file name: 310172-888 G010 MELALEUCA CLOSURE - room out - dtd layout name: EF2000, plotted: 6/12/2024, 4:47 PM by: Zsuzsanna Dineen
SHEET 2 OF 9 Location: C:\Users\Zsuzsanna\Documents\Spiire\310172-888 - Springwood McMillan Parade Design - 310172-888 G010

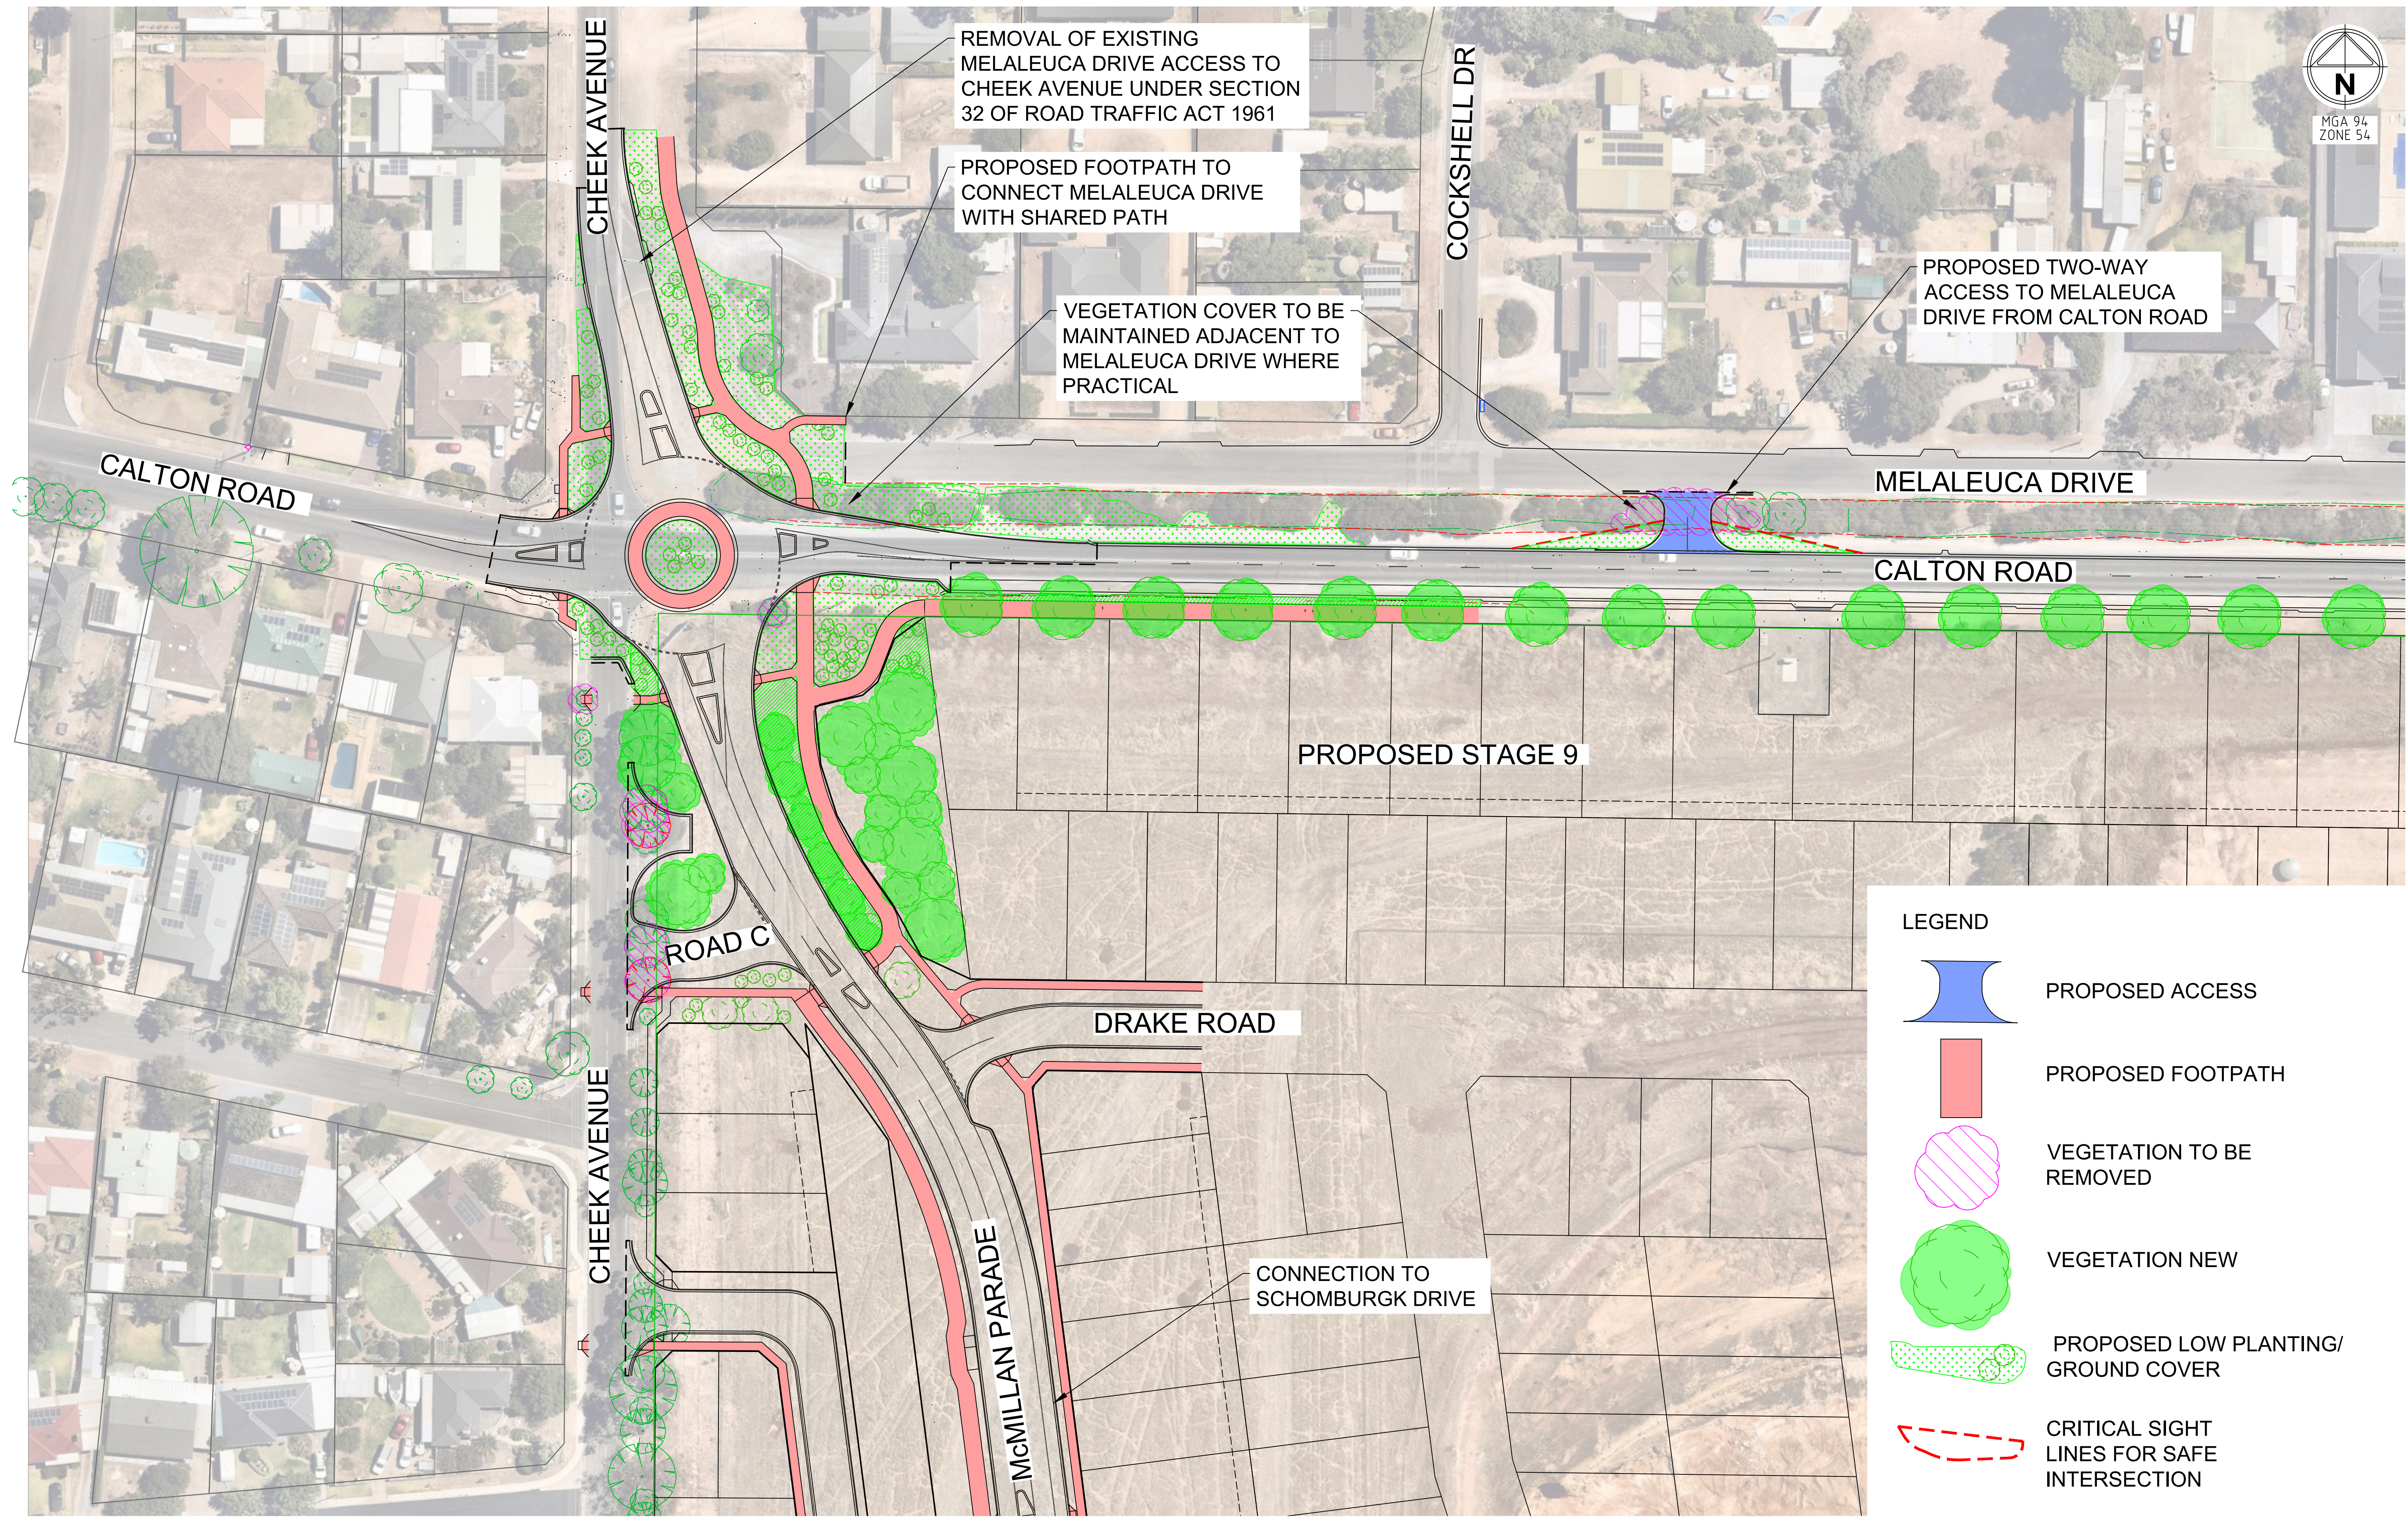

A		ISSUED FOR APPROVAL	J.P.	02/06/26
Rev	Amendments		Approved	Date

Scale

NOT TO SCALE

© Spiire Australia Limited All Rights Reserved
This document is produced by Spiire Australia Limited solely for the benefit of and use by the client in accordance with the terms of the retainer. Spiire Australia Limited does not and shall not assume any responsibility or liability whatsoever to any third party arising out of any use or reliance by third party on the content of this document.

spiire

LEVEL 6, 41 CURRIE STREET
SA 5000 AUSTRALIA T 61 8 8330 5000
spiire.com.au ABN 55 050 029 635

Wel.Co

Designed
C.BIRKETT

Authorised
J. PRENTICE

Checked
C.BIRKETT

Date
22/04/26

**SPRINGWOOD
STAGE 8**
CALTON McMILLAN INTERSECTION CONCEPT PLAN

TOWN OF GAWLER
TOWN OF GAWLER/WEL.CO

PRELIMINARY Drg No 310172-888 G024 Rev A